


# FINAL CONCEPT DESIGN

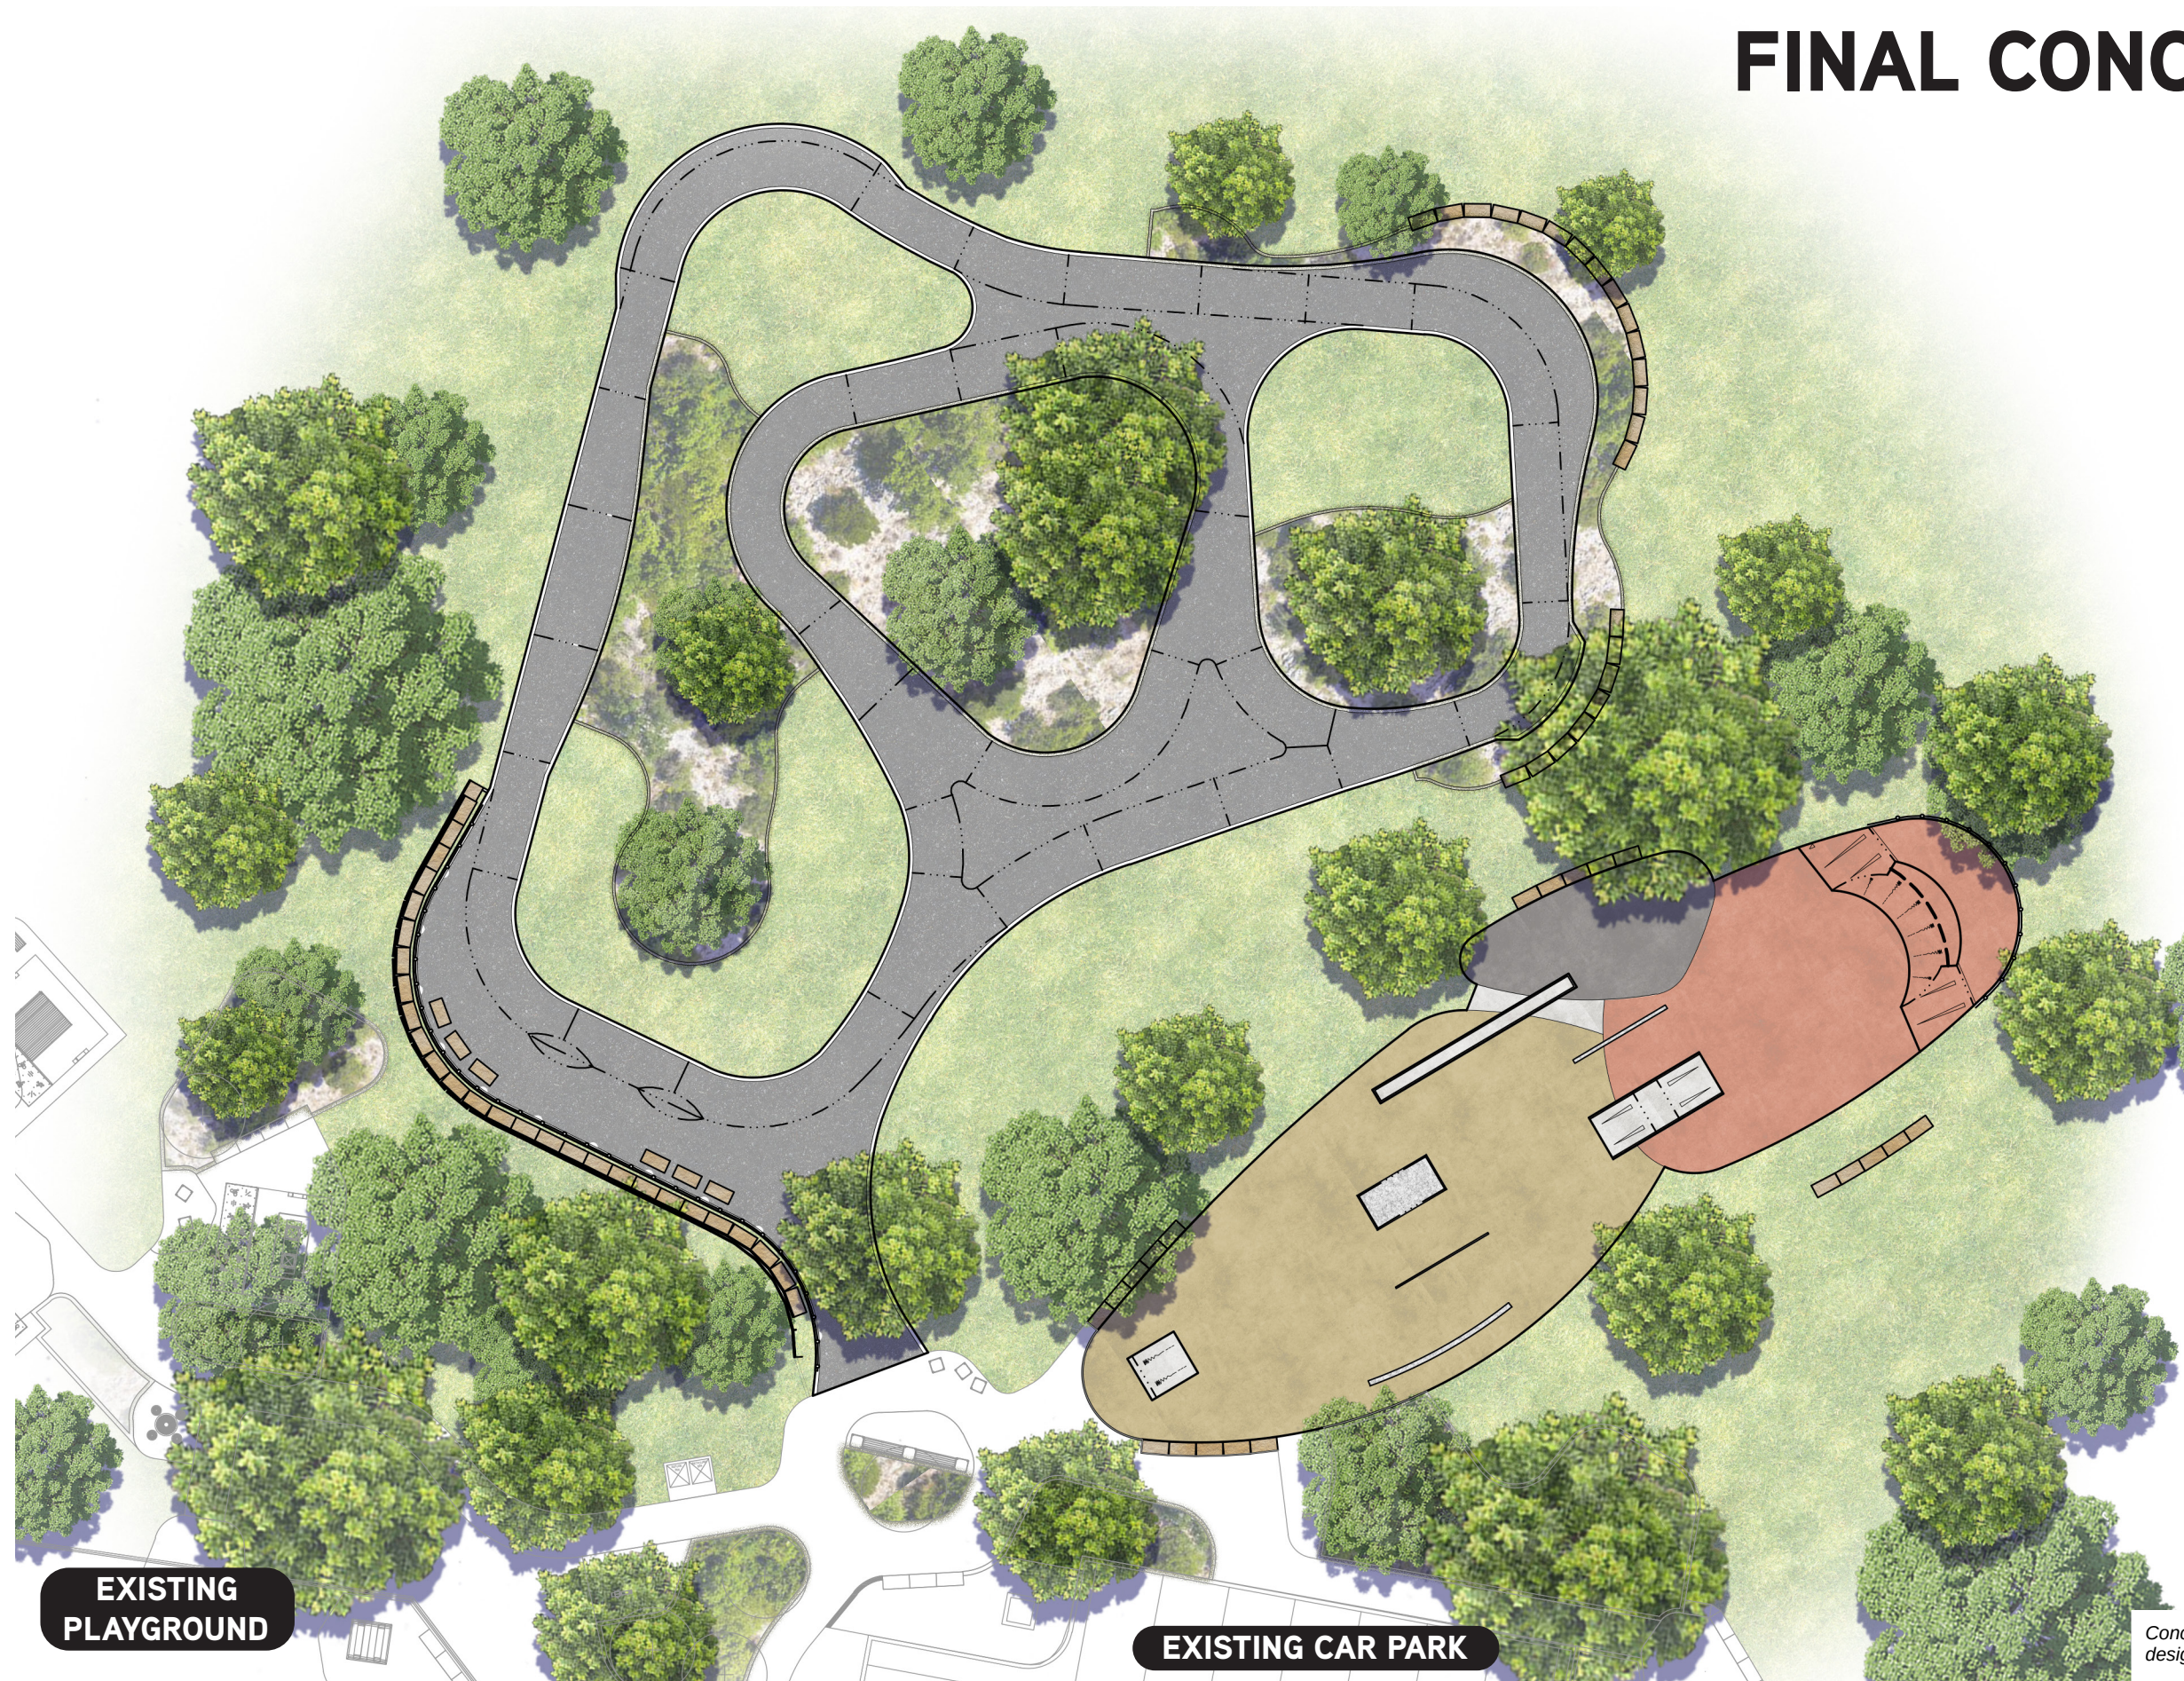

*Concept Design: For illustrative purposes only. Final design and construction details may be subject to change.*

CLIENT:  
 **Redland**  
CITY COUNCIL

DESIGNER:  
**CONVIC**

SCALE: 1:250 @ A3  
0m 1m 2m 5m 10m 20m

PROJECT:  
CASCADES PARK SKATEPARK  
AND PUMP TRACK

TITLE:  
FINAL CONCEPT  
DESIGN

DATE: 29.05.2026  
REV: A