




MORETON BAY


PROPOSED BATHING RESERVE

12.0 ha (Abt)

WATERLOO BAY

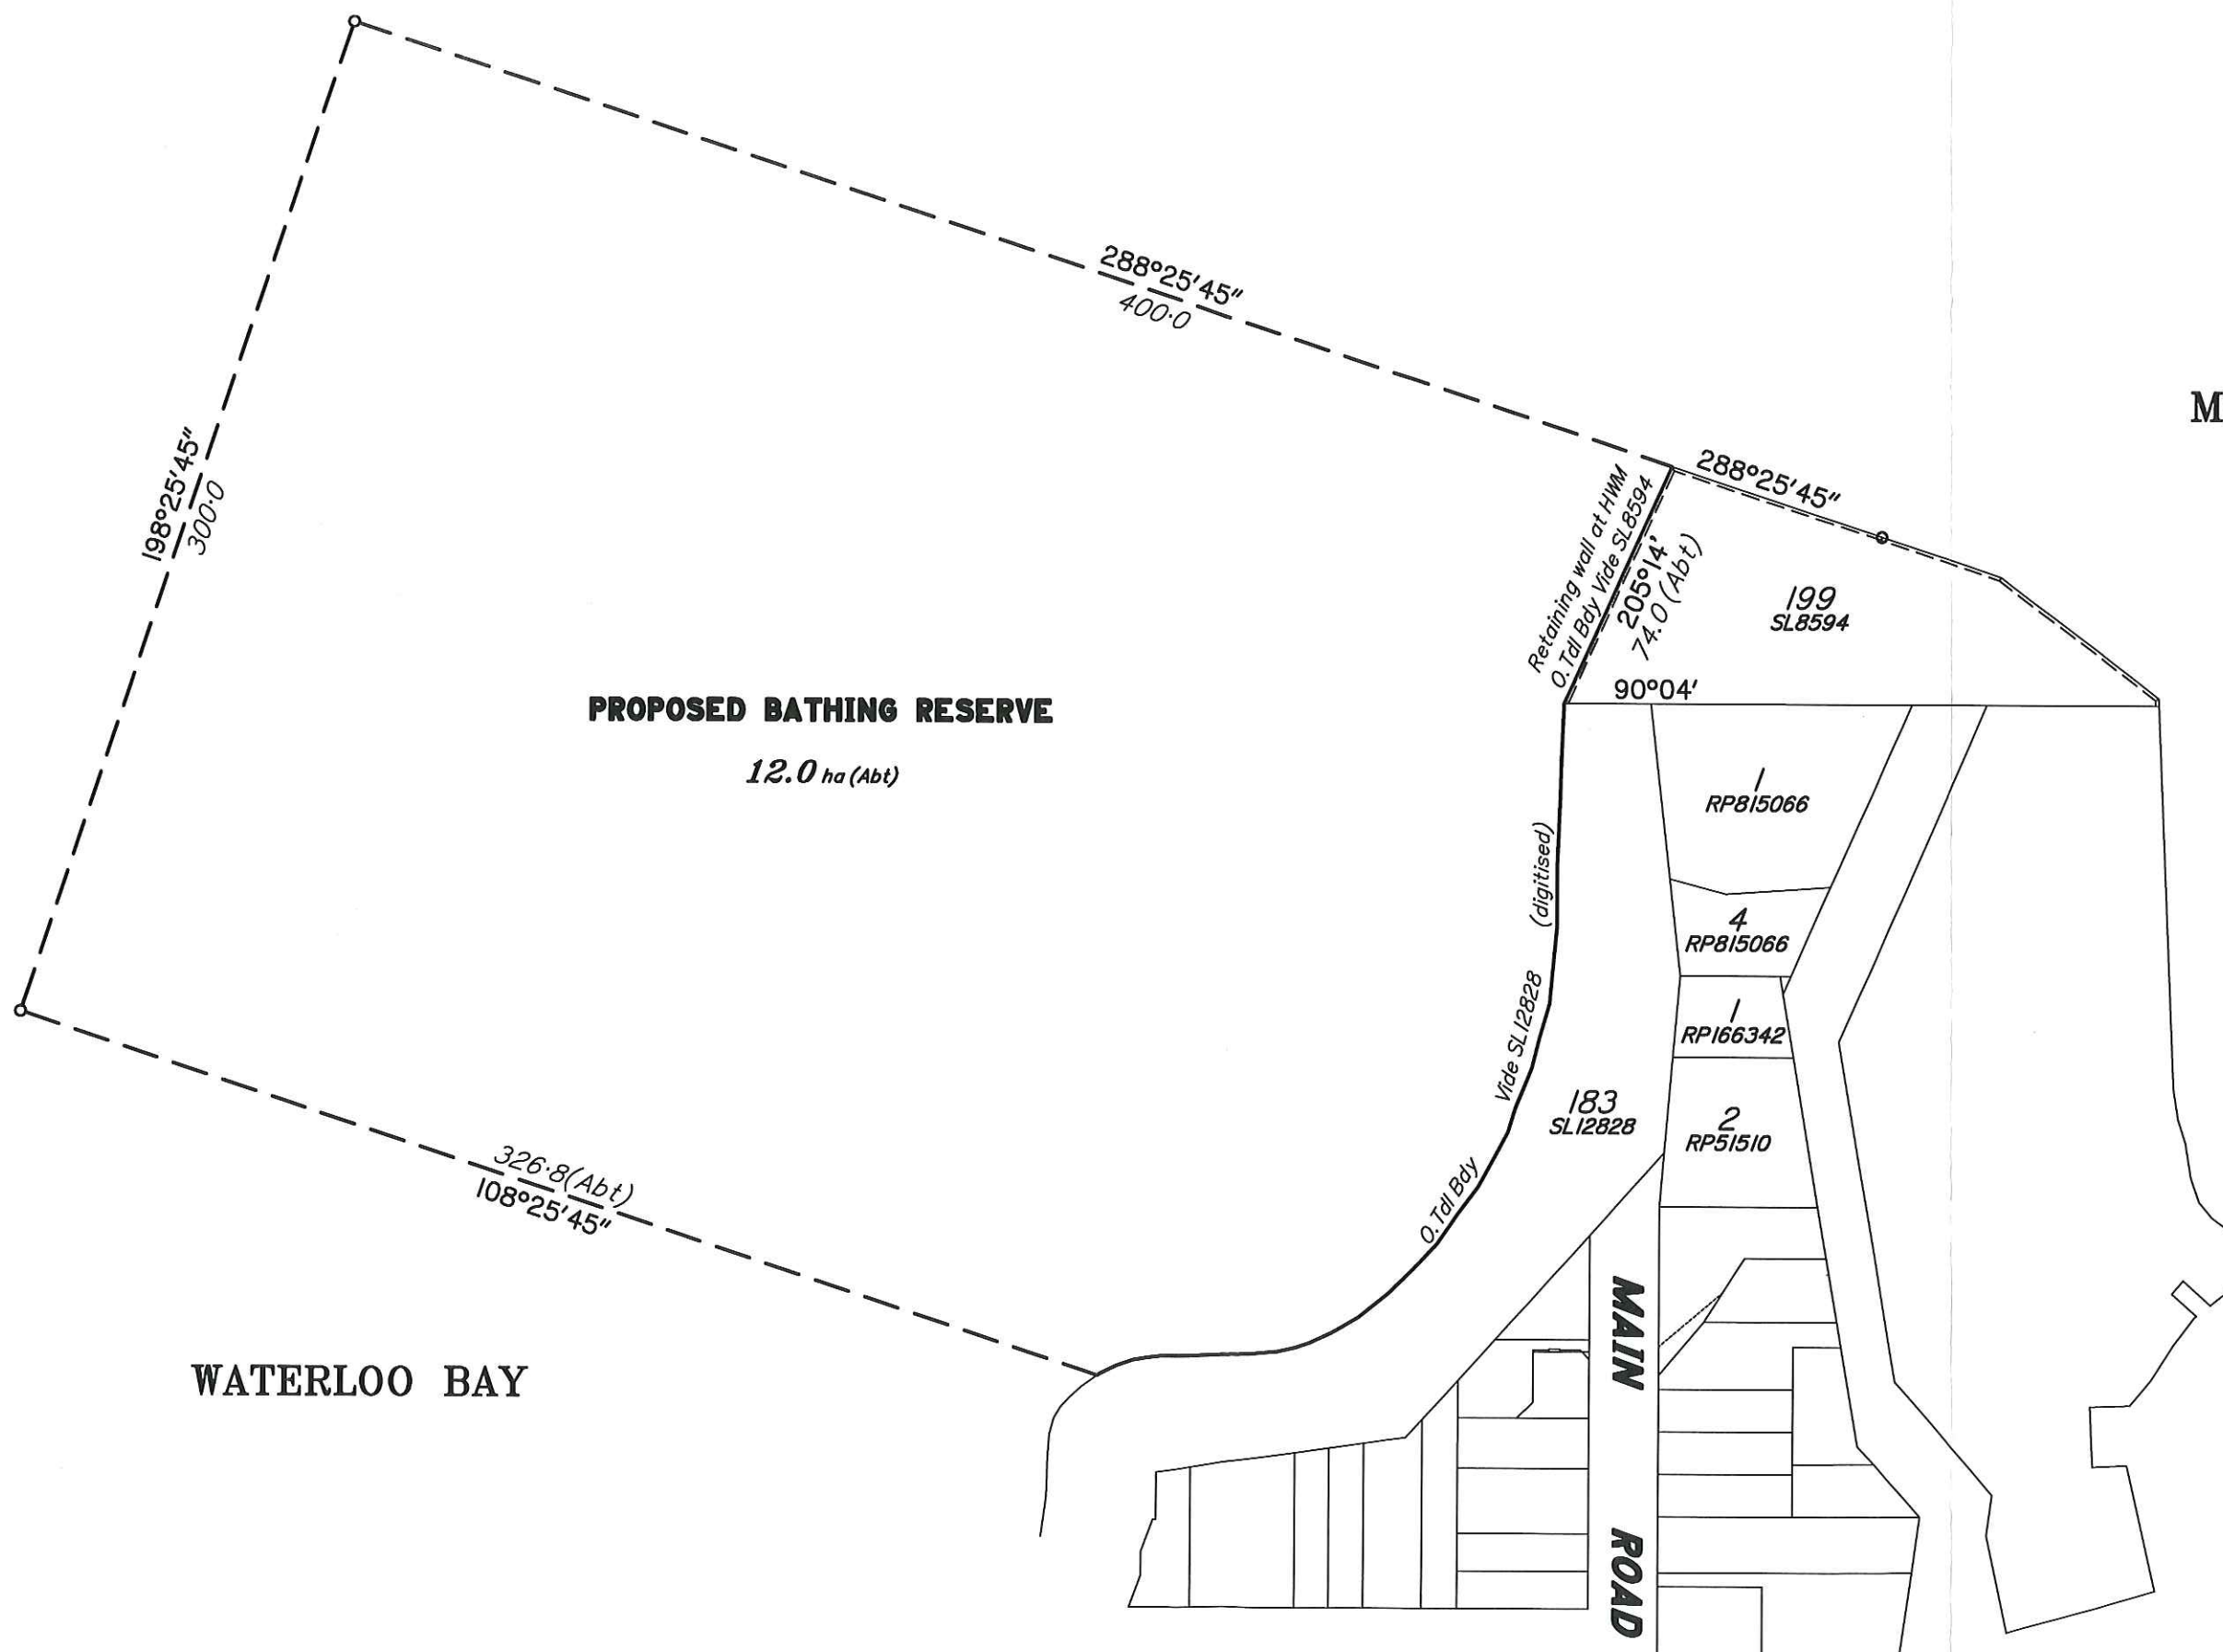

Scale 1:2000 - Lengths are in Metres.

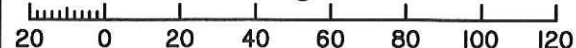

REV	DATE	DESCRIPTION	DRAWN	DESIGNED	CHECKED	APPROV
P1	1/06/15	CONCEPT ISSUE	JSM		LM	TG



SURVEY SERVICES
MERIDIAN
LOCALITY
PARISH
COUNTY
DATE
SL8594
WELLINGTON POINT
CAPALABA
STANLEY
1 JUNE 2015

PROJECT:
**BATHING RESERVE
WATERLOO BAY WELLINGTON POINT**
Adjacent to Lot 199 on SL8594 and Lot 183 on SL12828

RCC DWG No:
P302012
SHEET SIZE: **A3**
PLAN 1 OF 1

REV
P1