


Redland City Council
Approved Plan
04 MAY 2017
Application Number MCU013287
See Decision Notice for conditions of approval

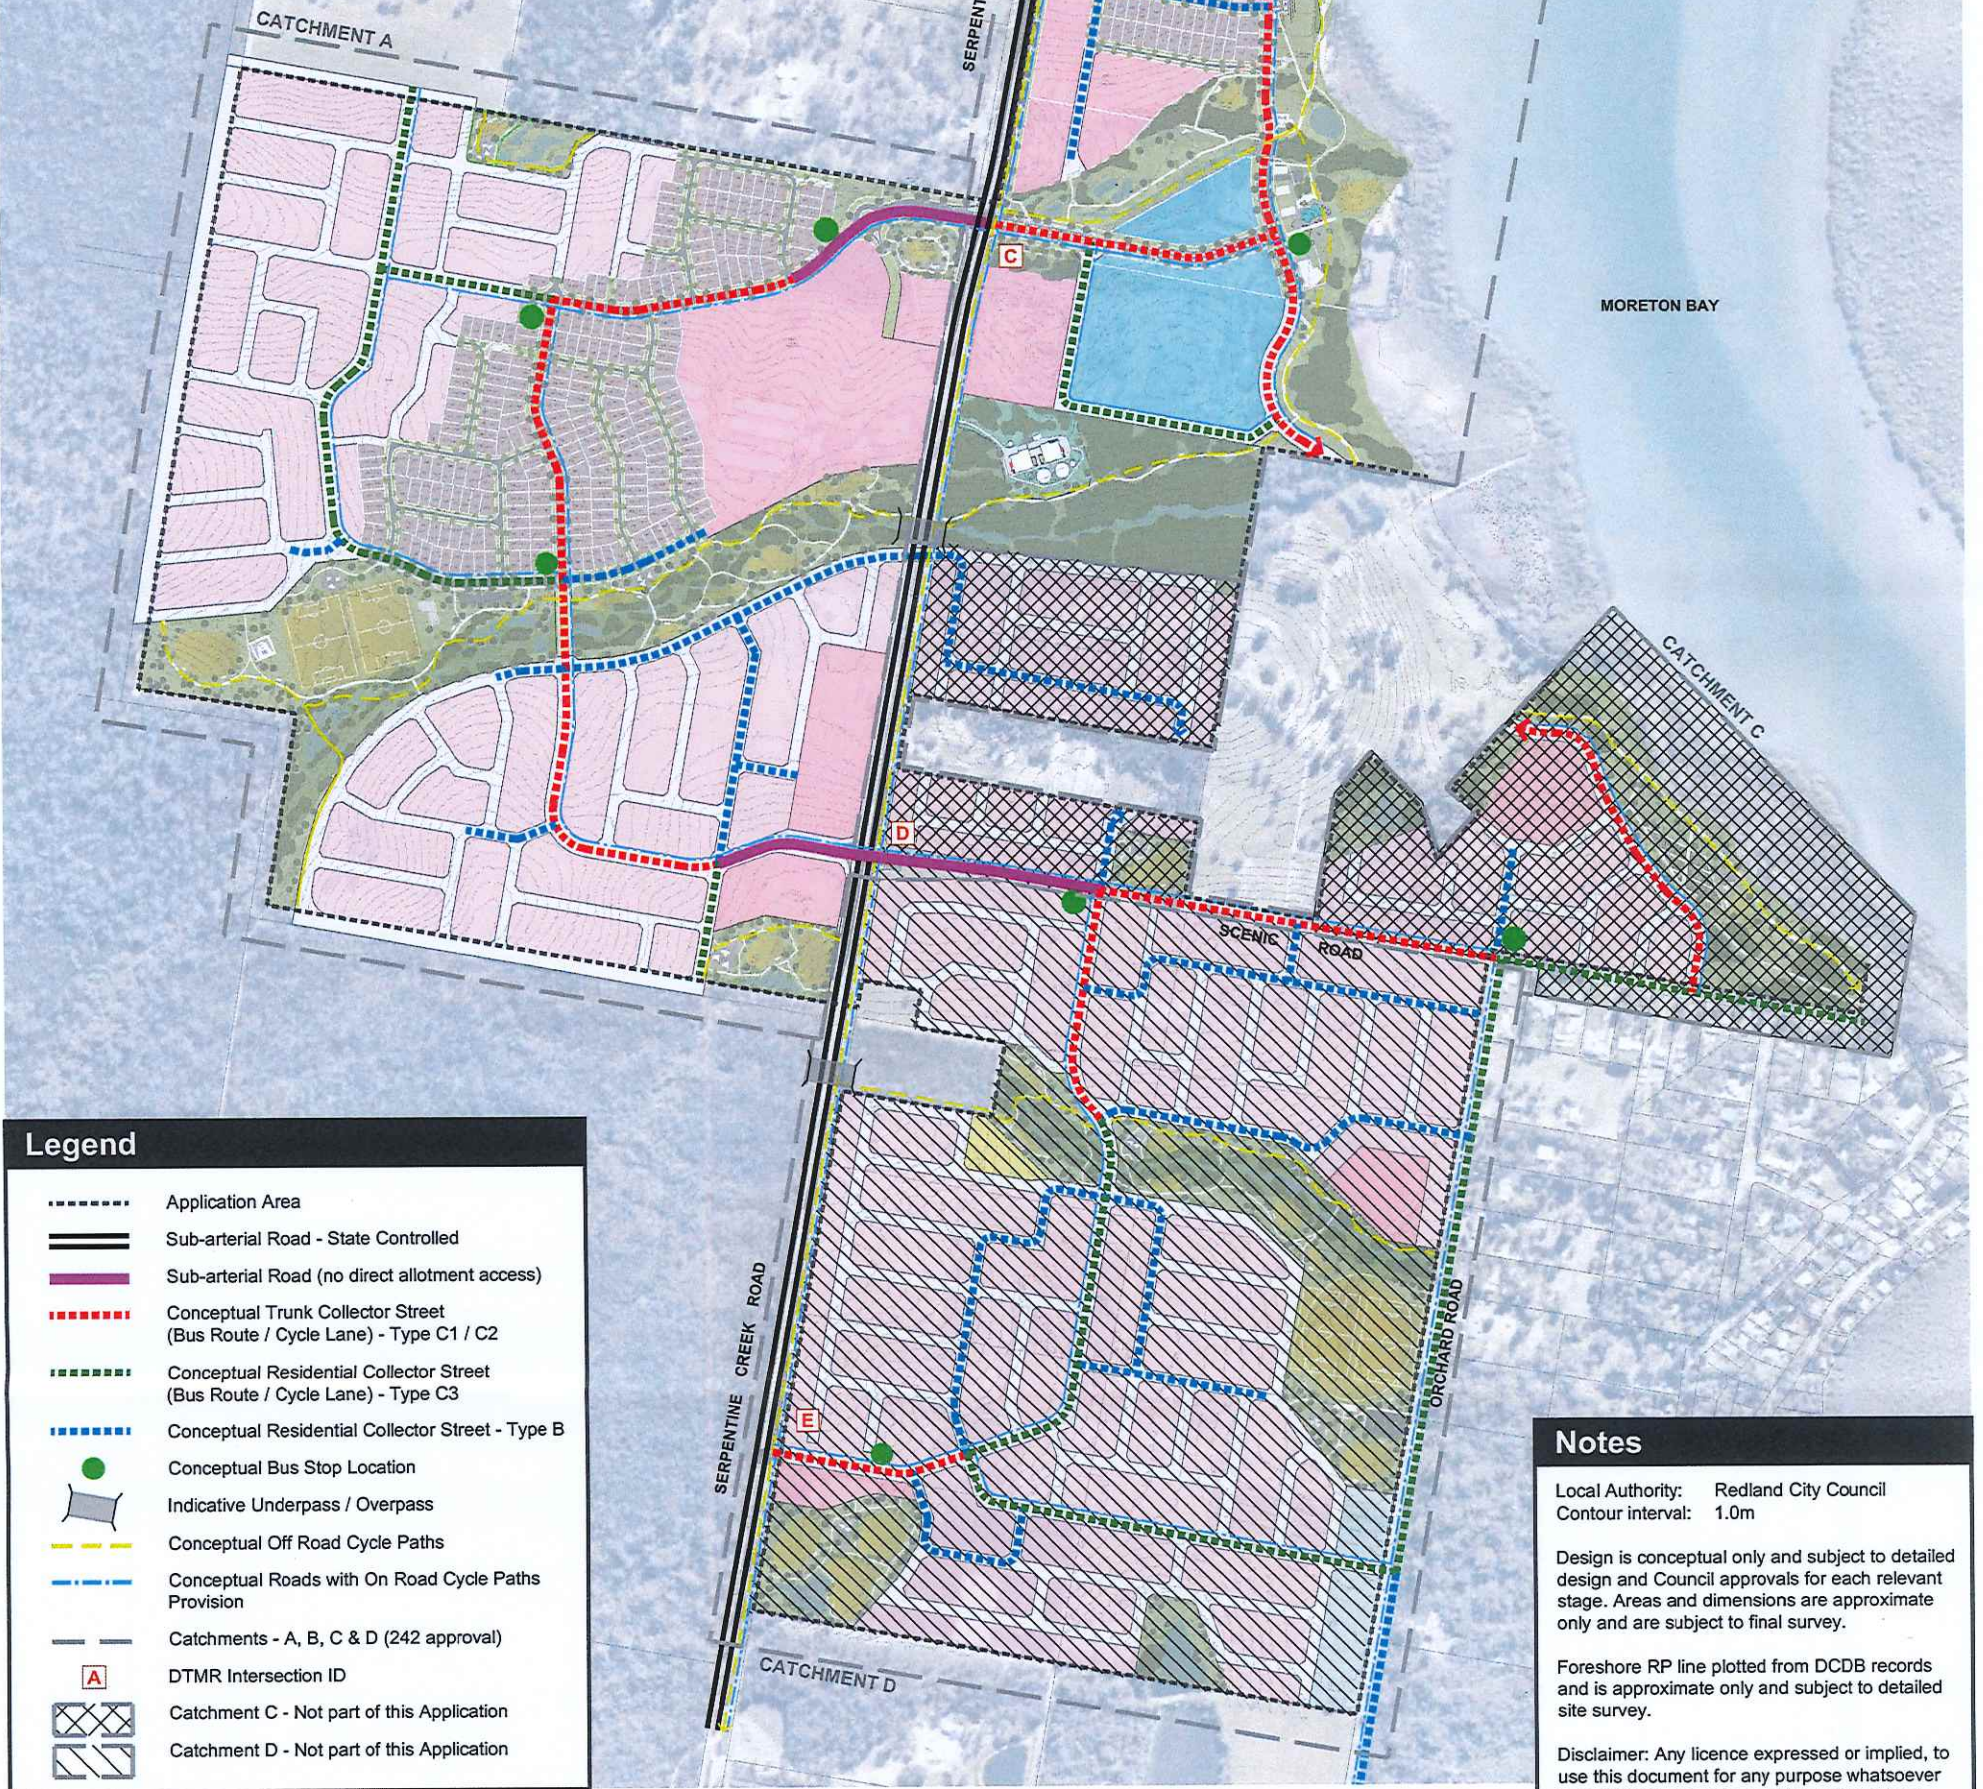

Legend

- Application Area
- ==== Sub-arterial Road - State Controlled
- ==== Sub-arterial Road (no direct allotment access)
- Conceptual Trunk Collector Street (Bus Route / Cycle Lane) - Type C1 / C2
- Conceptual Residential Collector Street (Bus Route / Cycle Lane) - Type C3
- Conceptual Residential Collector Street - Type B
- Conceptual Bus Stop Location
- ▭ Indicative Underpass / Overpass
- Conceptual Off Road Cycle Paths
- Conceptual Roads with On Road Cycle Paths Provision
- Catchments - A, B, C & D (242 approval)
- A DTMR Intersection ID
- ▨ Catchment C - Not part of this Application
- ▨ Catchment D - Not part of this Application

Notes

Local Authority: Redland City Council
Contour interval: 1.0m

Design is conceptual only and subject to detailed design and Council approvals for each relevant stage. Areas and dimensions are approximate only and are subject to final survey.

Foreshore RP line plotted from DCDB records and is approximate only and subject to detailed site survey.

Disclaimer: Any licence expressed or implied, to use this document for any purpose whatsoever is restricted to the terms of the agreement or implied agreement between Jensen Bowers and the instructing party.